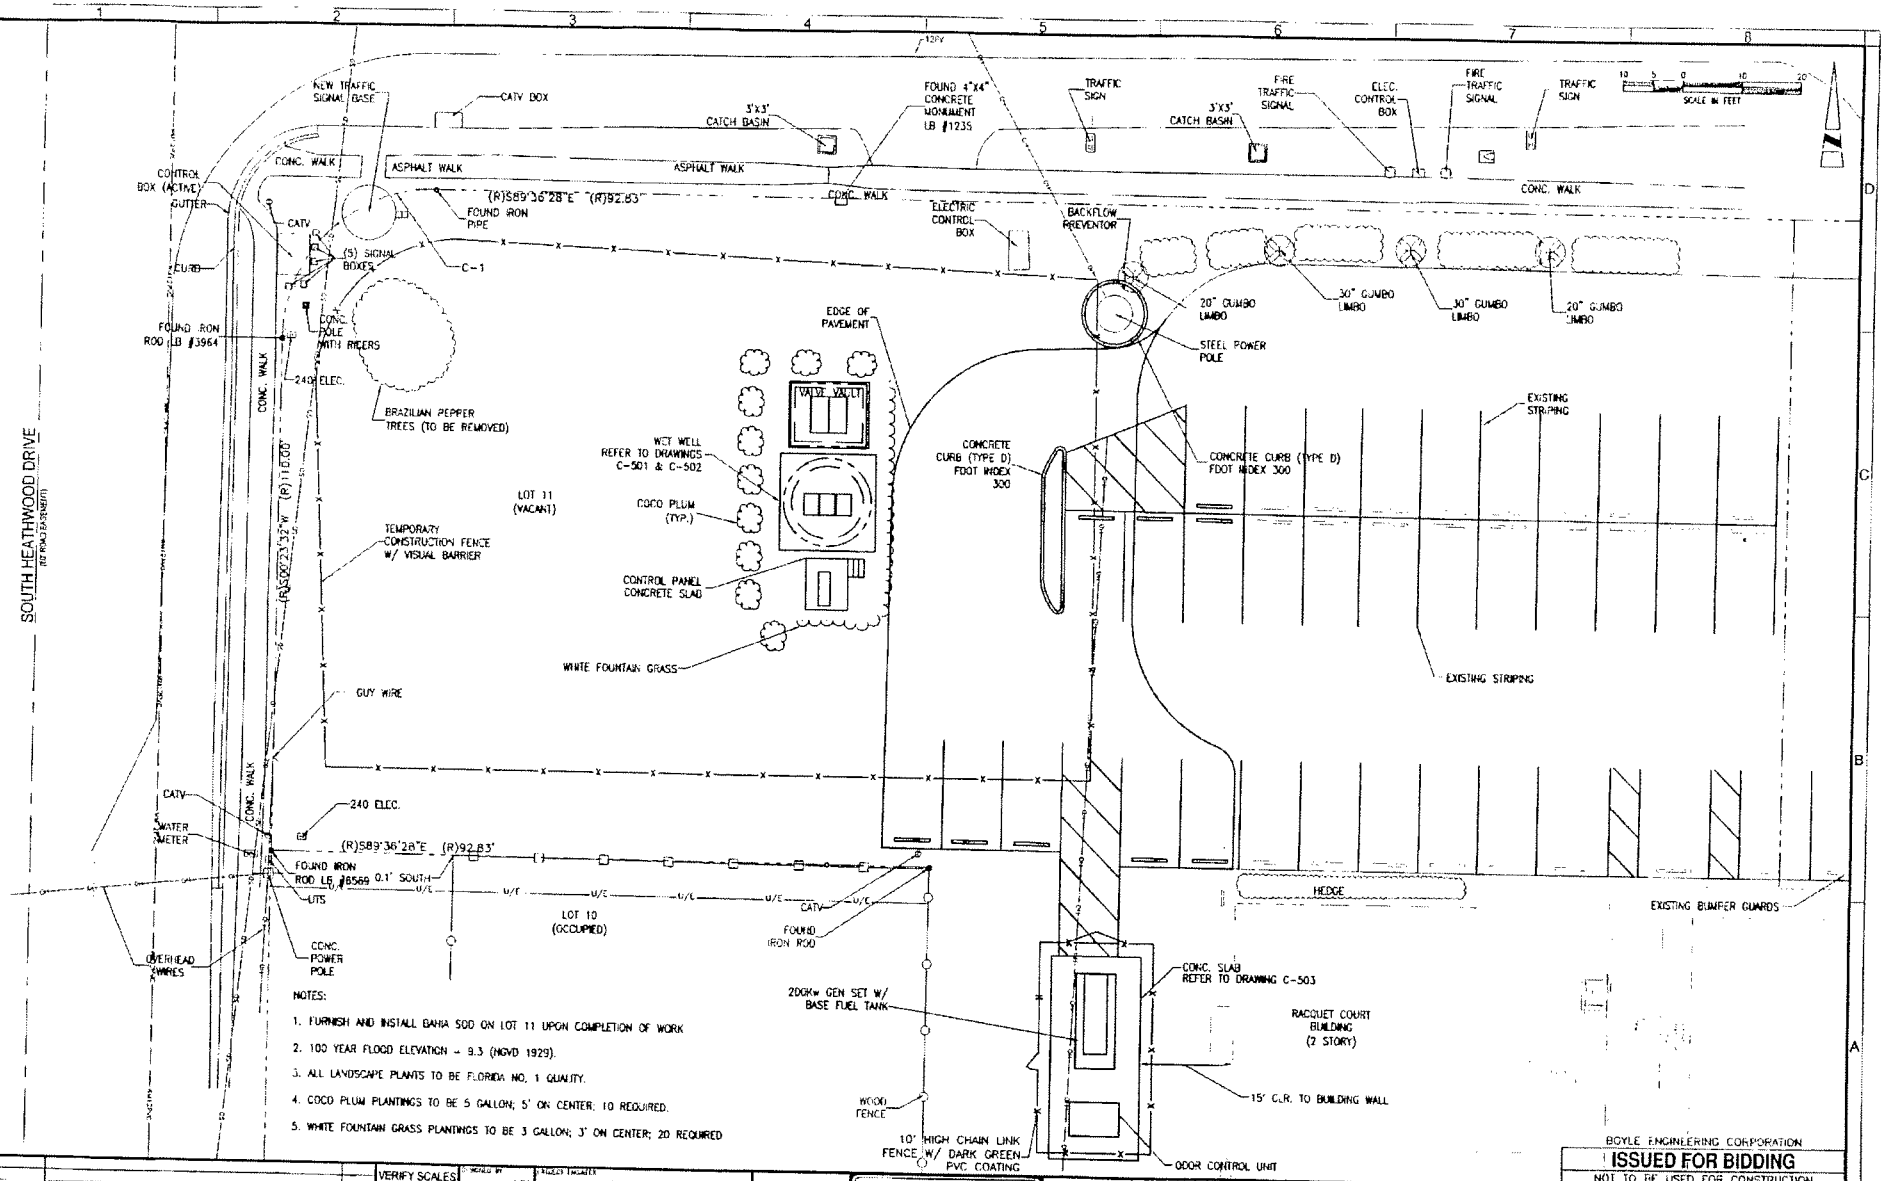

NOTES:

1. FURNISH AND INSTALL BAHIA SOD ON LOT 11 UPON COMPLETION OF WORK
2. 100 YEAR FLOOD ELEVATION = 9.3 (NGVD 1929).
3. ALL LANDSCAPE PLANTS TO BE FLORIDA NO. 1 QUALITY.
4. COCO PLUM PLANTINGS TO BE 5 GALLON; 5' ON CENTER; 10 REQUIRED.
5. WHITE FOUNTAIN GRASS PLANTINGS TO BE 3 GALLON; 3' ON CENTER; 20 REQUIRED

BOYLE ENGINEERING CORPORATION

ISSUED FOR BIDDING

NOT TO BE USED FOR CONSTRUCTION

VERIFY SCALES	DRAWN BY AJM	PROJECT ENGINEER ALFRED J. WITT, PE	
BAR IS ONE INCH ON ORIGINAL DRAWING	CHECKED BY ARM	REG. NUMBER 56913	DATE 02/28/09
IF NOT ONE INCH ON THIS SHEET, ADJUST SCALES ACCORDINGLY	CHECKED BY TMC	PROJECT NUMBER 22165.02	
	DATE 09/13/07	CADD STANDARDS BOYLE	

BOYLE ENGINEERING CORPORATION
8415 Metro Parkway, Suite 404
Fort Myers, Florida 33916 (239) 278-7996
EL Engineering Business No. EB-7065

Marco Island Utilities
50 Bald Eagle Drive
Marco Island, FL 34145
Phone: (239) 389-5100
Fax: (239) 389-4259

SAN MARCO ROAD MASTER LIFT STATION

MASTER LIFT STATION SITE PLAN

DRAWING C-102

SHEET 6 OF 20 SHEETS